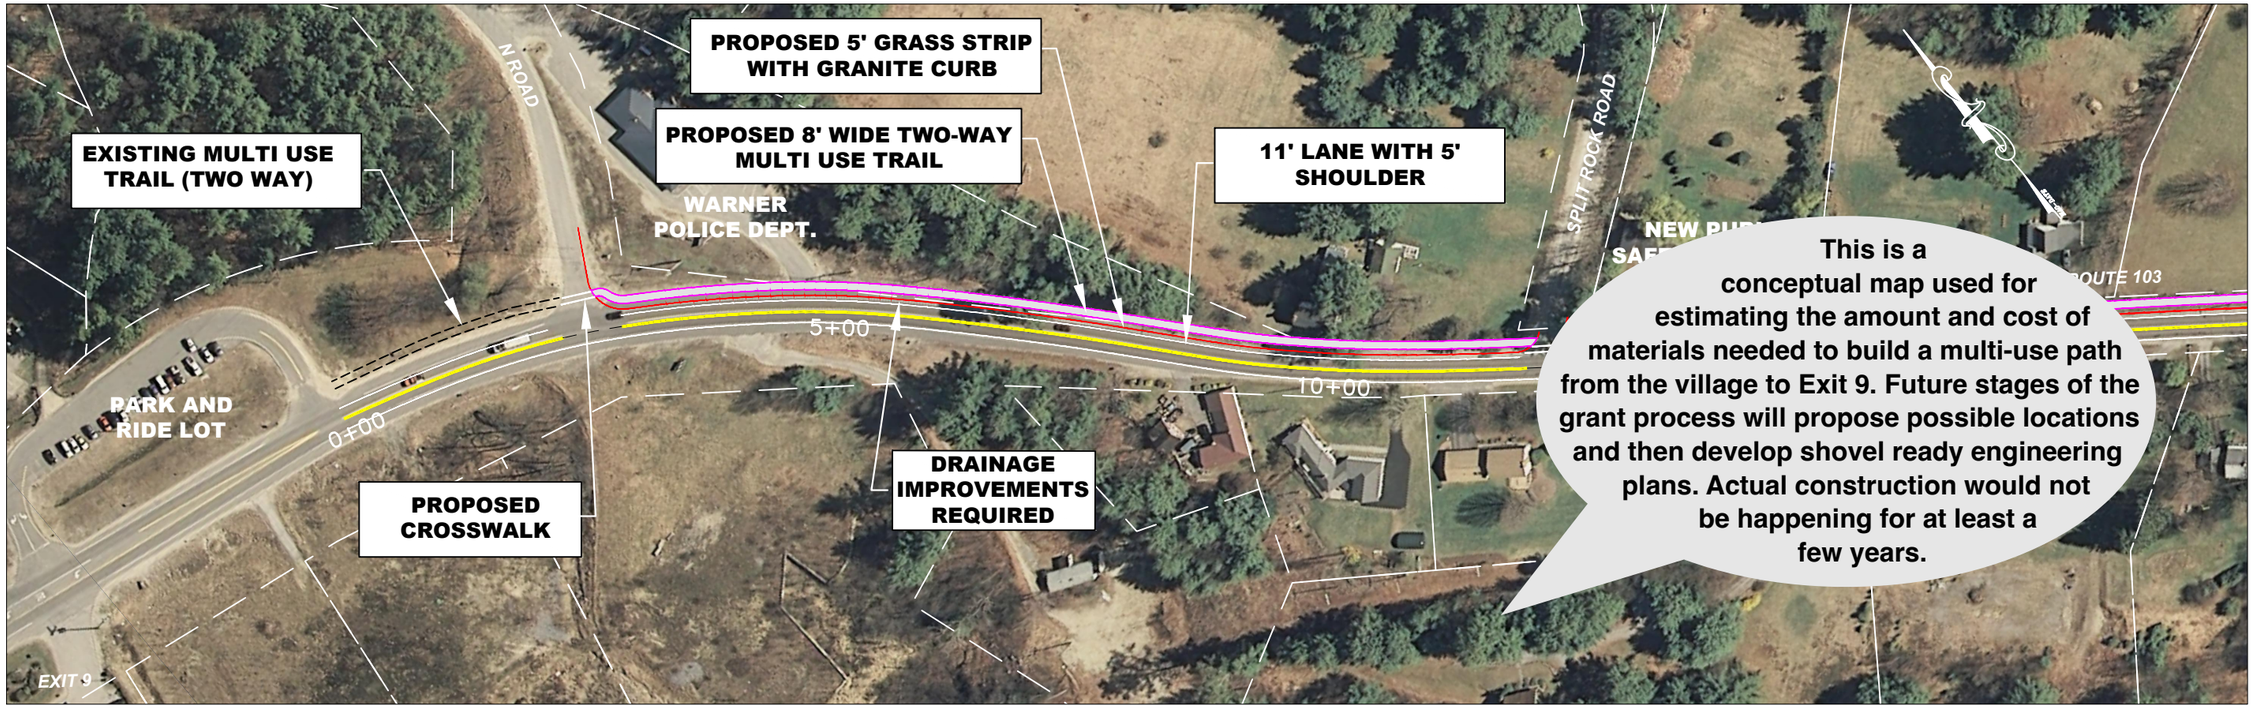

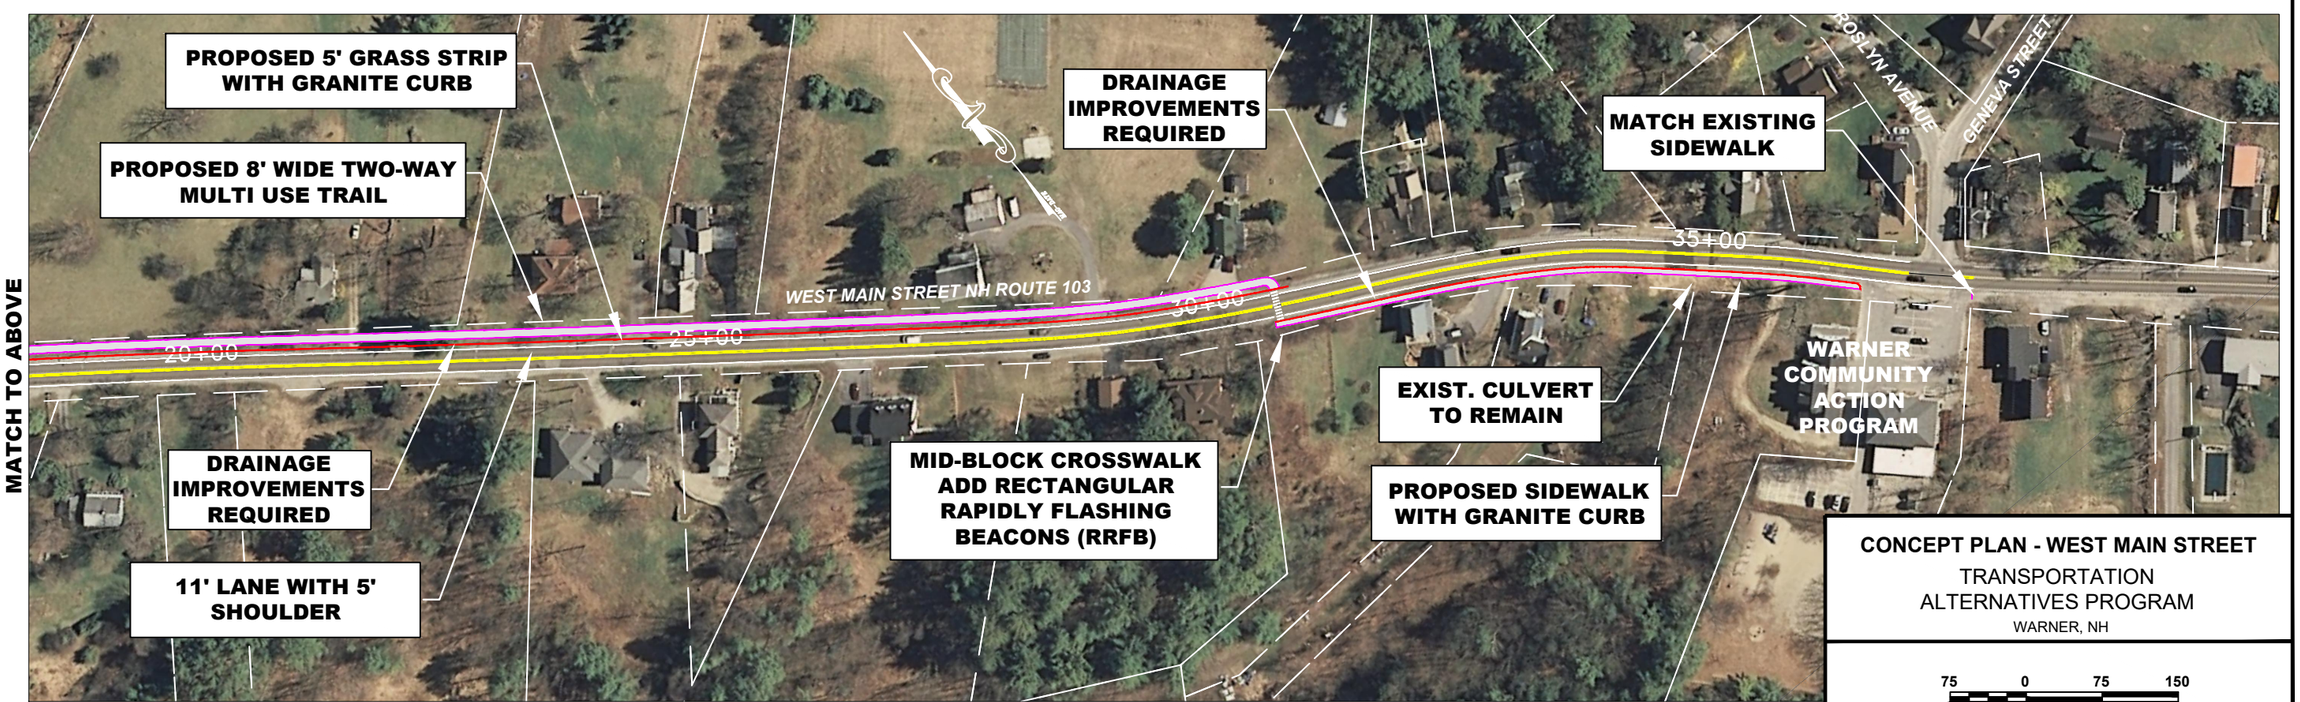

CONCEPT PLAN - WEST MAIN STREET

TRANSPORTATION ALTERNATIVES PROGRAM

WARNER, NH

75 0 75 150

SCALE 1" = 150'