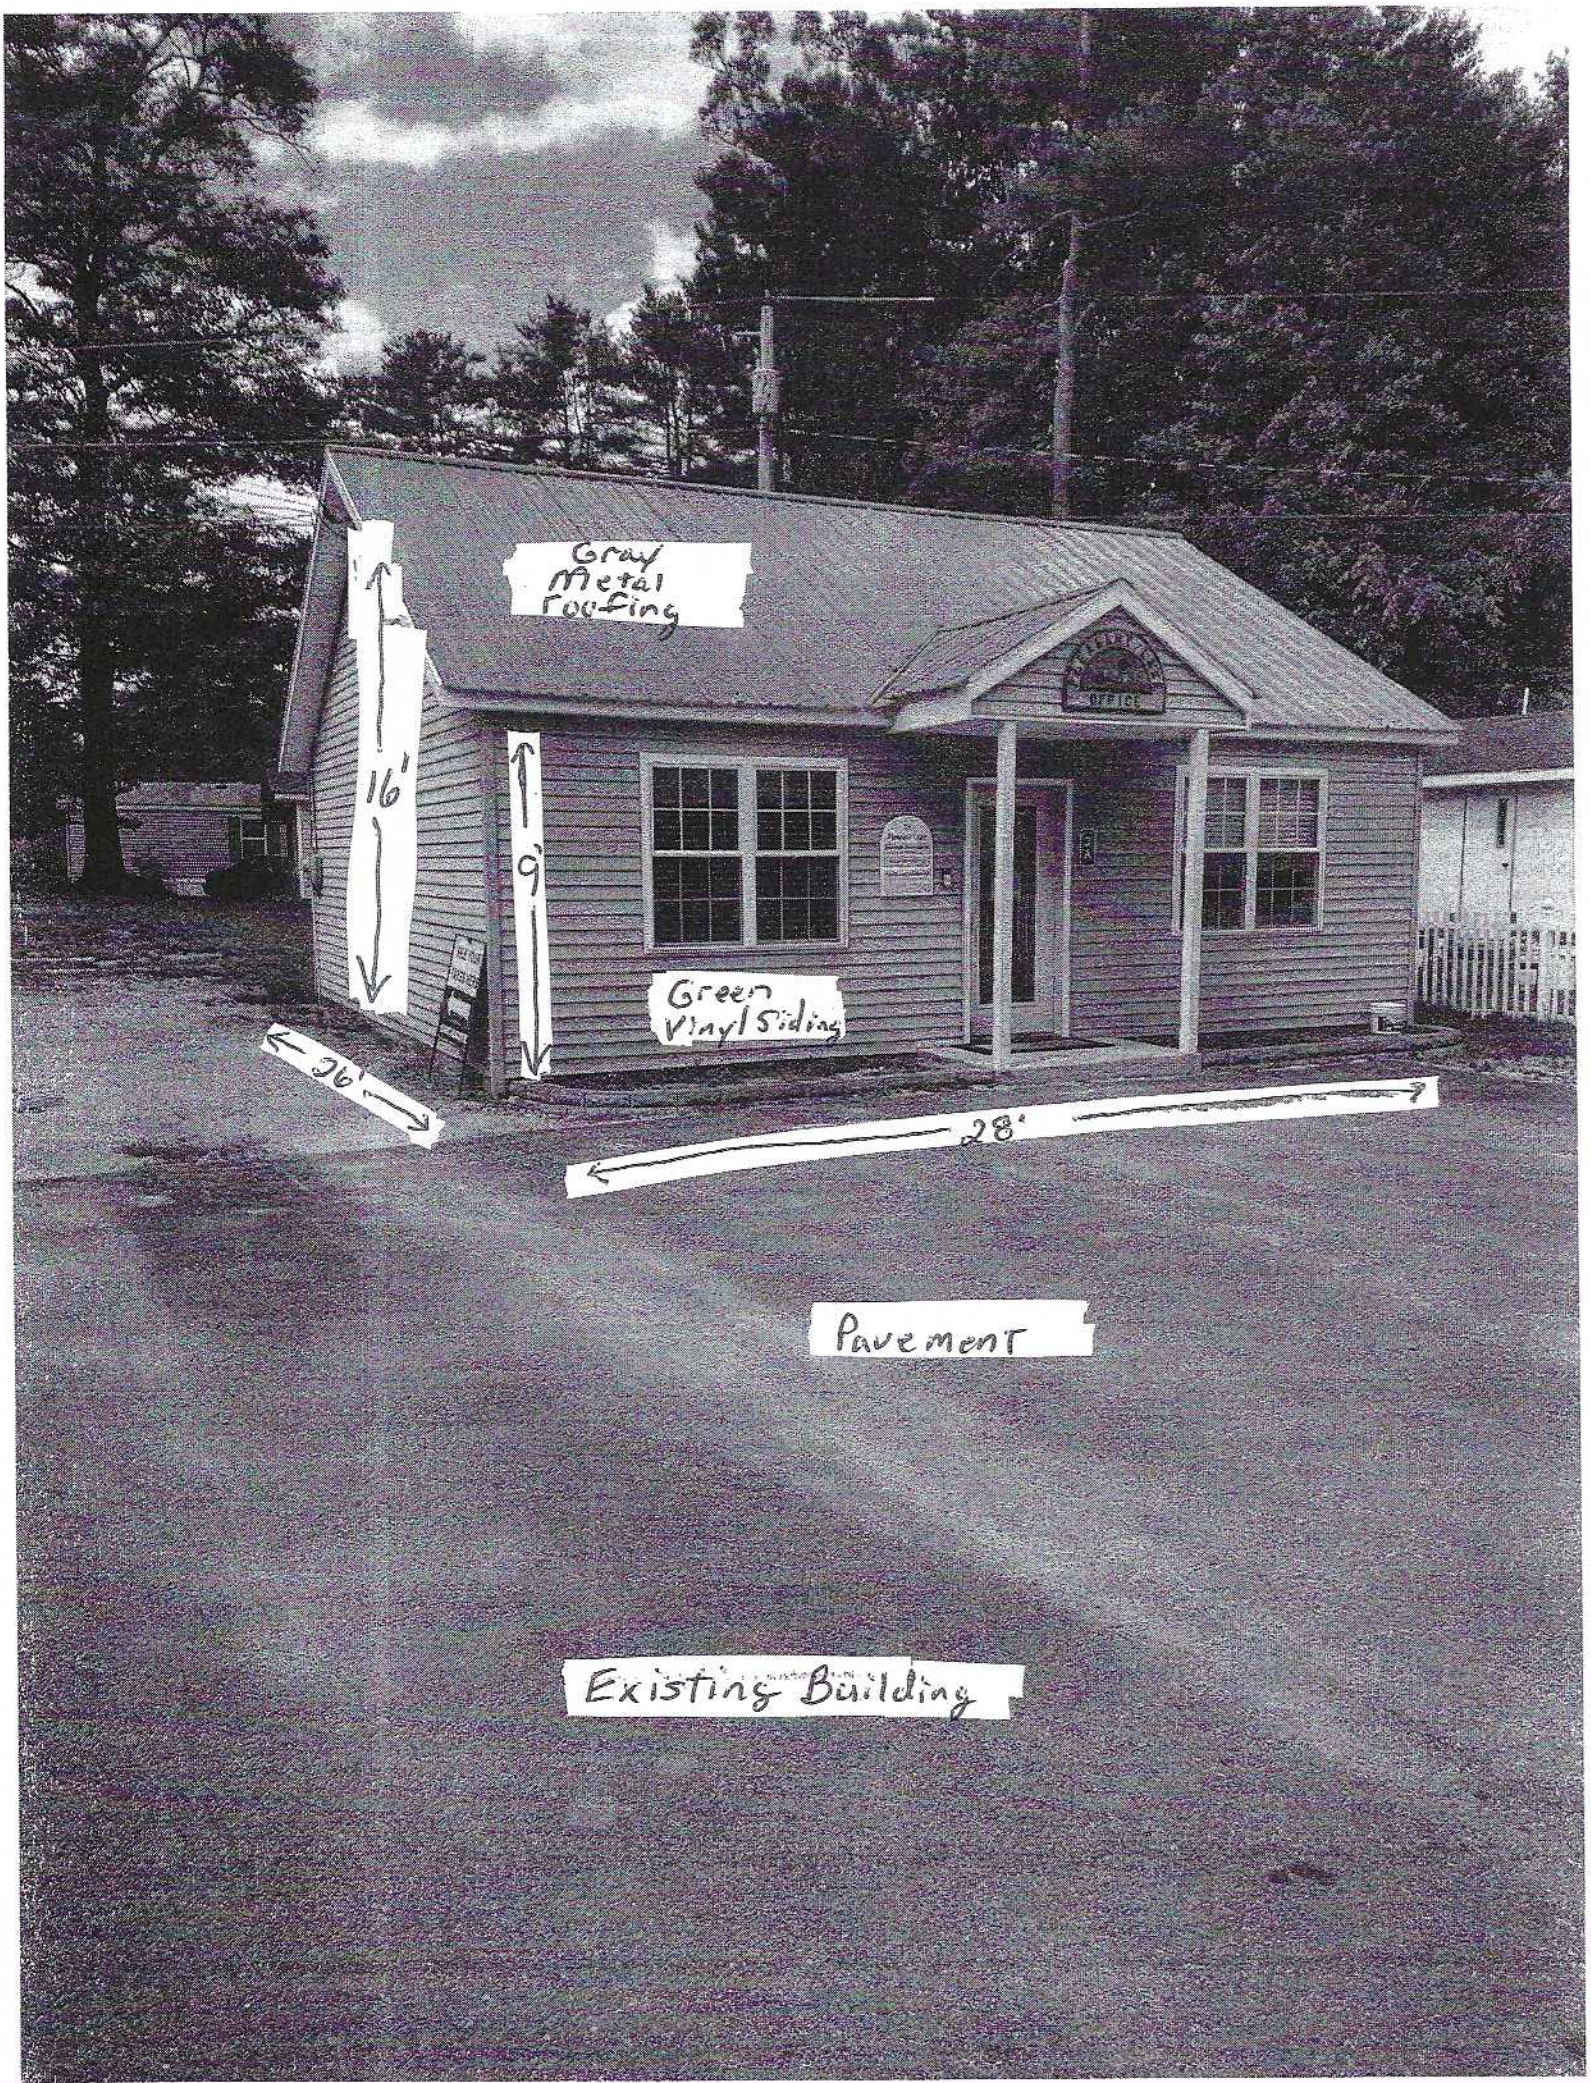
Gray Metal Roofing
16'
9'
Green Vinyl Siding
26'
28'
Pavement
Existing Building

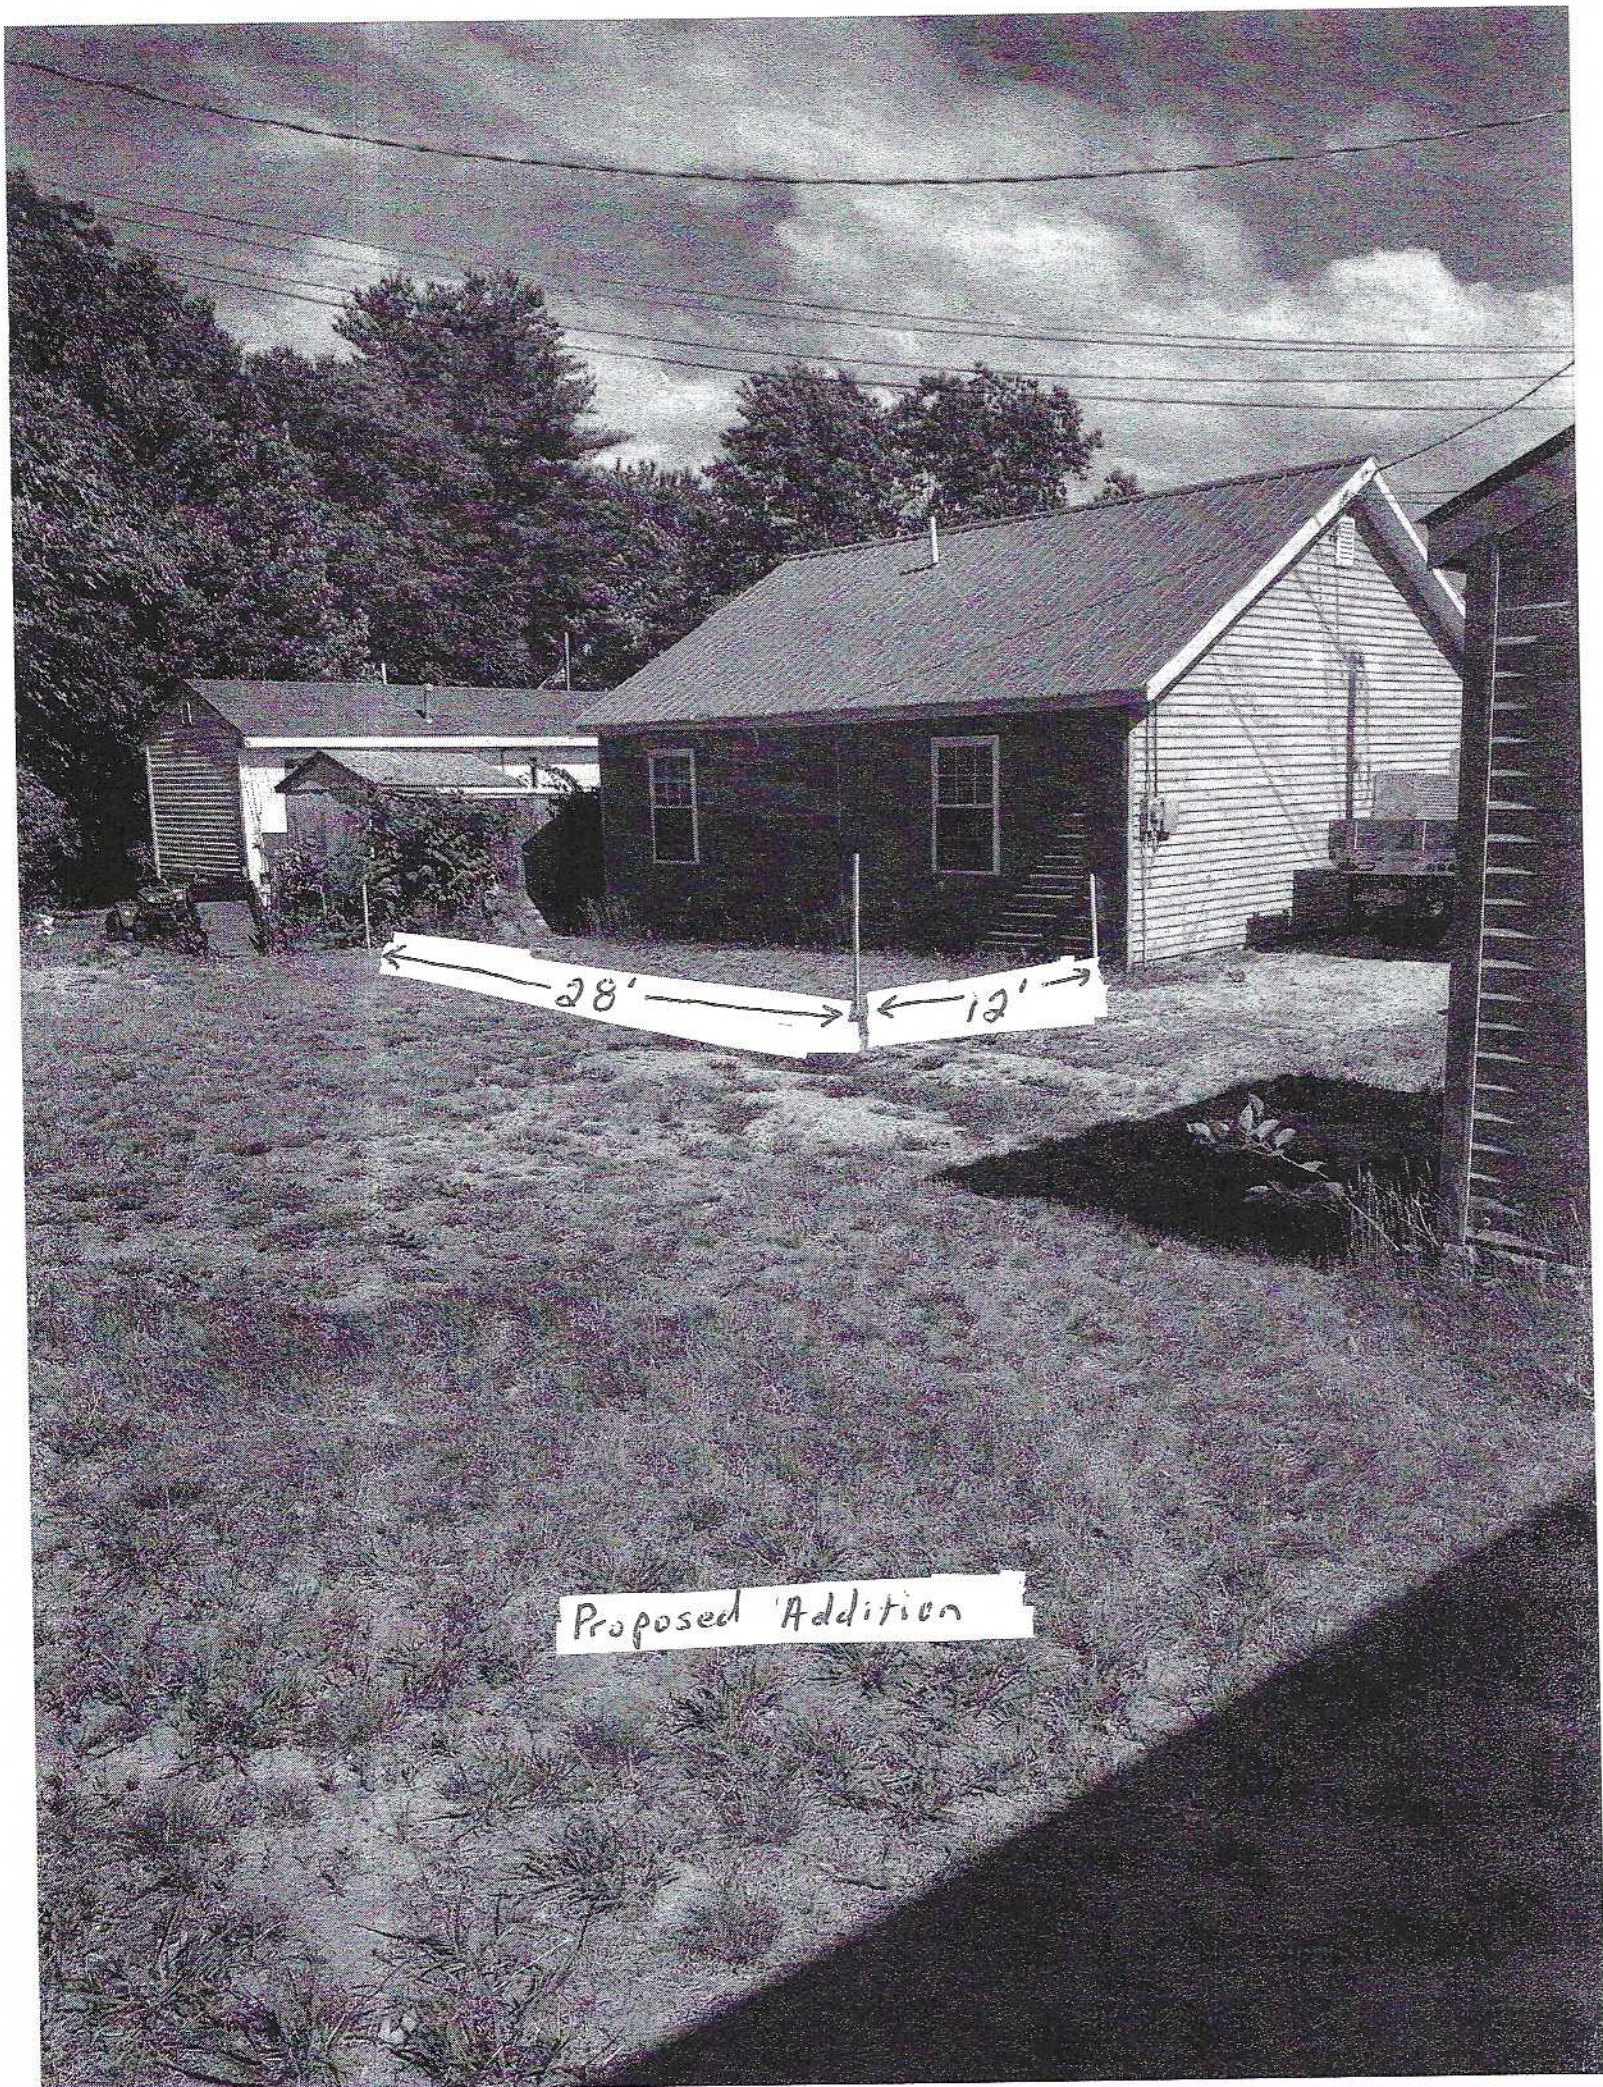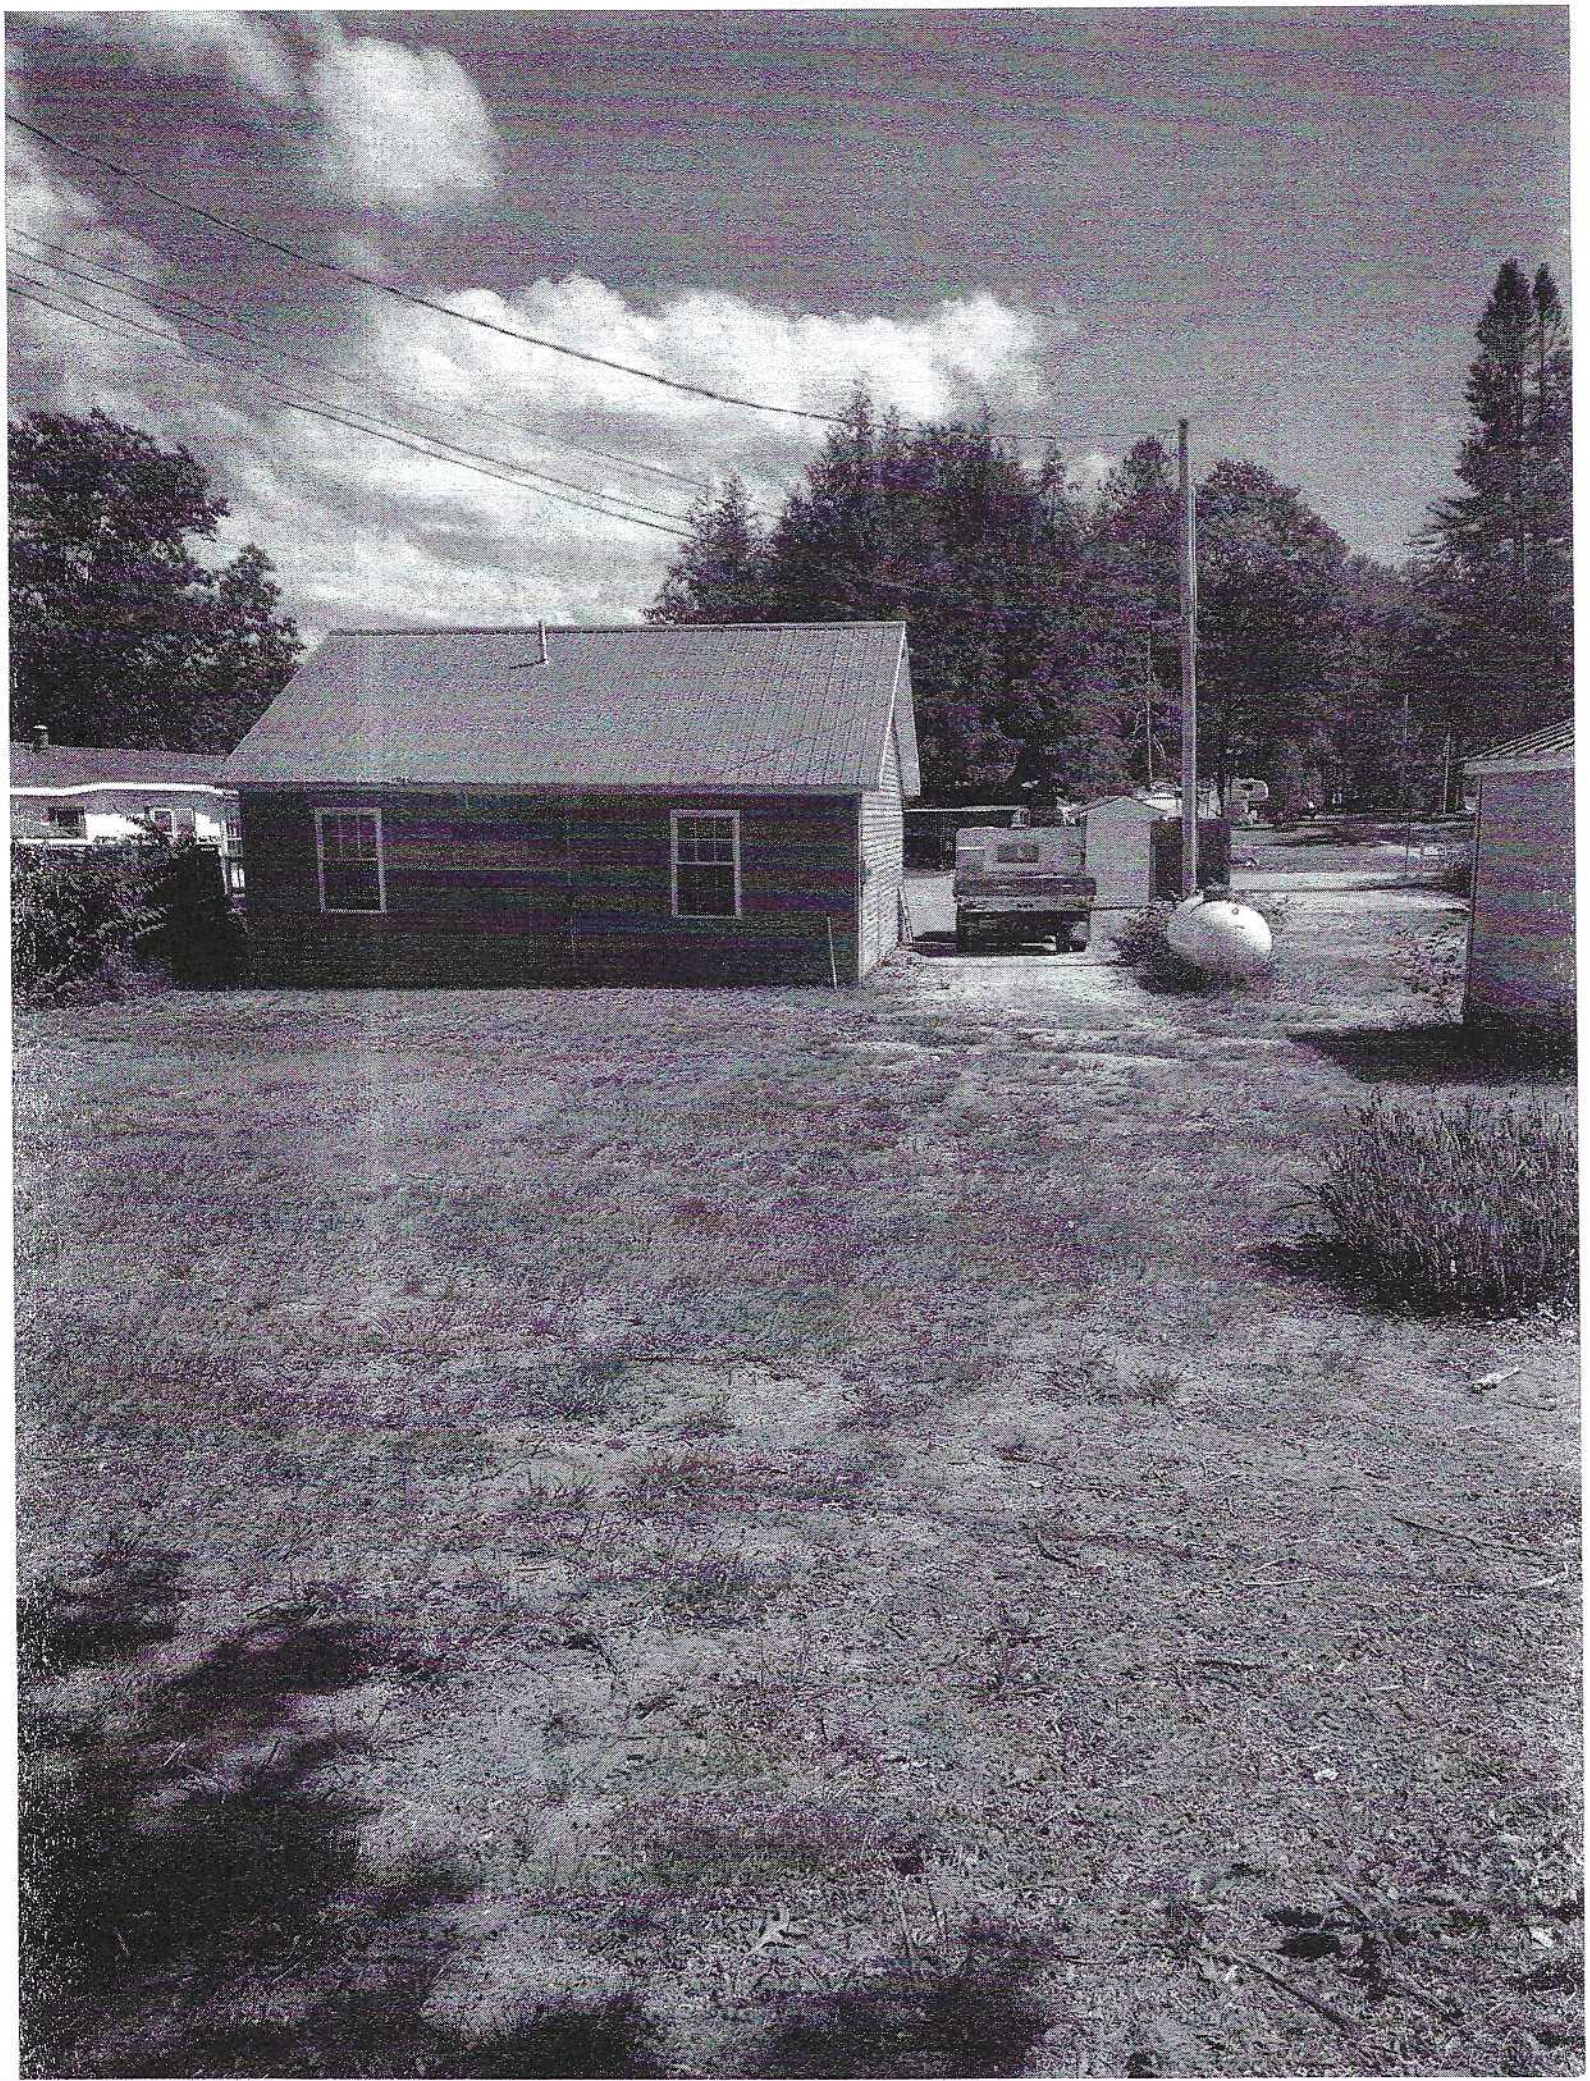
28'
12'
Proposed Addition